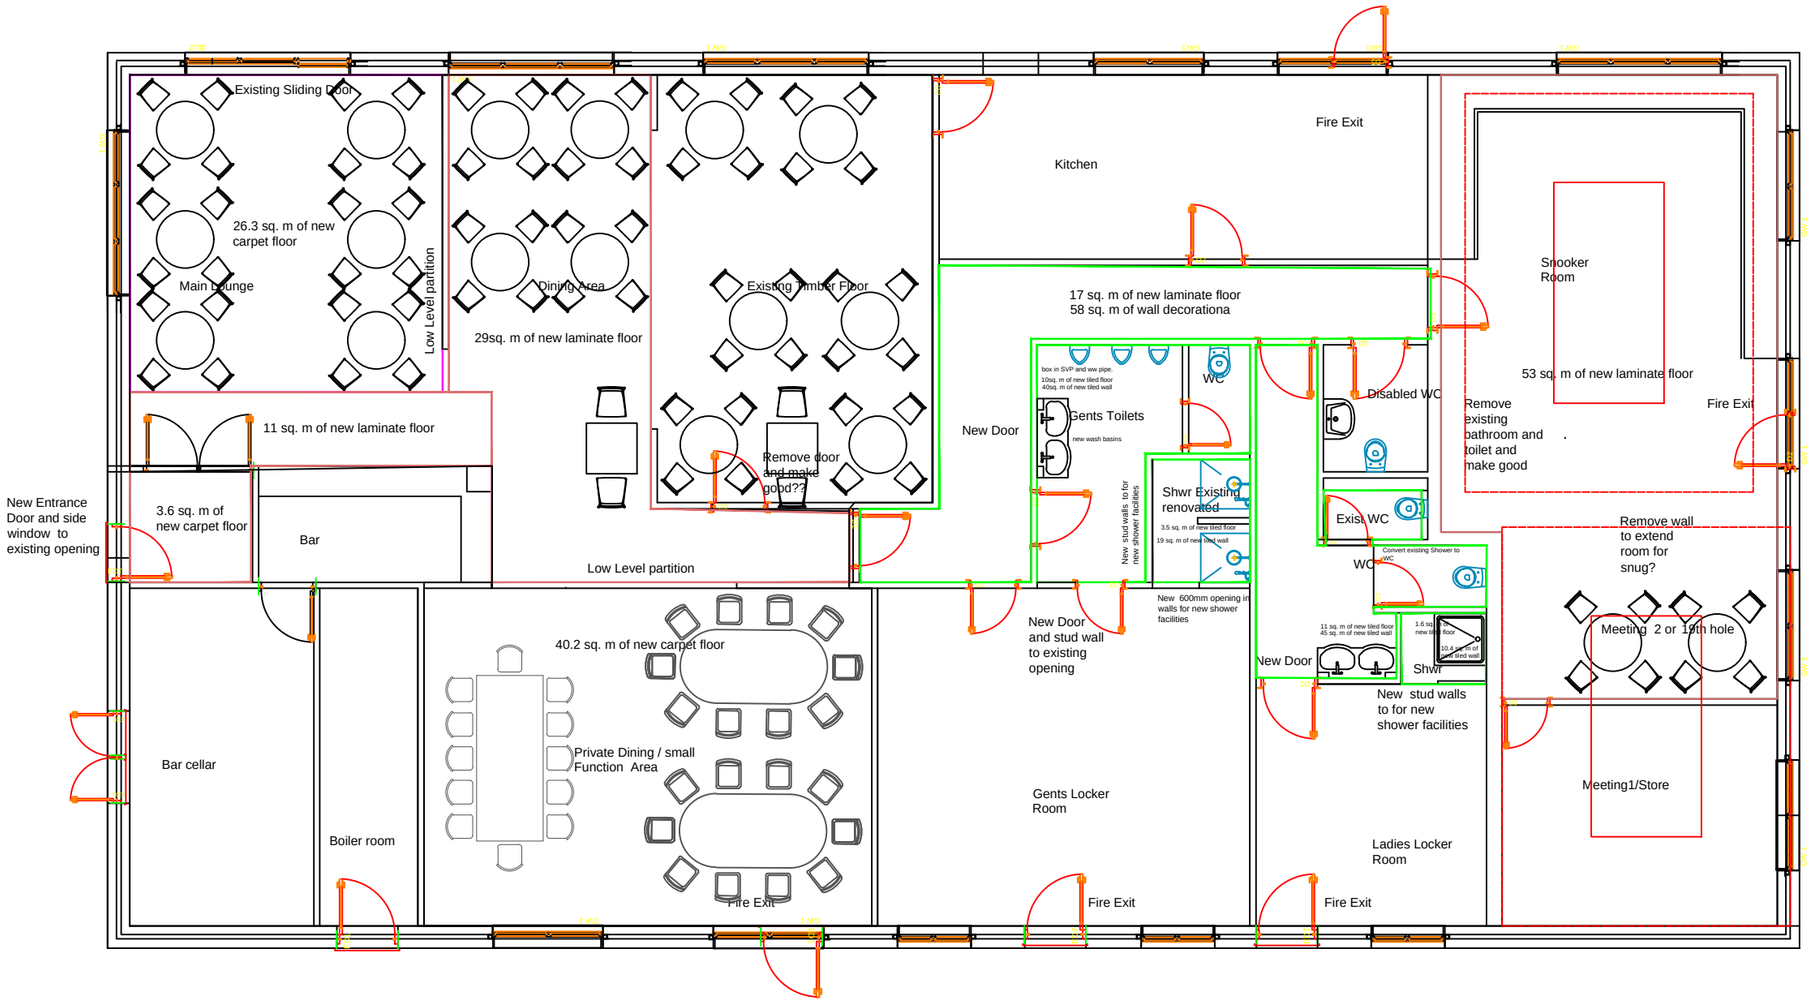
Existing Sliding Door
26.3 sq. m of new carpet floor
Main Lounge
Low Level partition
Dining Area
Existing Timber Floor
29sq. m of new laminate floor
11 sq. m of new laminate floor
New Entrance Door and side window to existing opening
3.6 sq. m of new carpet floor
Bar
Remove door and make good??
Low Level partition
Kitchen
Fire Exit
17 sq. m of new laminate floor
58 sq. m of wall decorationa
New Door
box in SVP and ww pipe.
10sq. m of new tiled floor
40sq. m of new tiled wall
Gents Toilets
new wash basins
WC
Disabled WC
Shwr Existing renovated
New stud walls to for new shower facilities
3.5 sq. m of new tiled floor
19 sq. m of new tiled wall
Exist. WC
WC
Convert existing Shower to WC
New 600mm opening in walls for new shower facilities
Snooker Room
53 sq. m of new laminate floor
Remove existing bathroom and toilet and make good
Fire Exit
Remove wall to extend room for snug?
Meeting 2 or 19th hole
Meeting1/Store
40.2 sq. m of new carpet floor
Private Dining / small Function Area
Bar cellar
Boiler room
Fire Exit
New Door and stud wall to existing opening
Gents Locker Room
Fire Exit
11 sq. m of new tiled floor
45 sq. m of new tiled wall
New Door
Shwr
New stud walls to for new shower facilities
Ladies Locker Room
Fire Exit